THIS DRAWING IS COPYRIGHT AND THE PROPERTY OF FLANAGAN CONSULTING GROUP, A REGISTERED BUSINESS NAME OF SOUTH PACIFICSANDS PTY. LTD. (ACN 052 933 687) AND MUST NOT BE REPRODUCED WITHOUT WRITTEN PERMISSION.

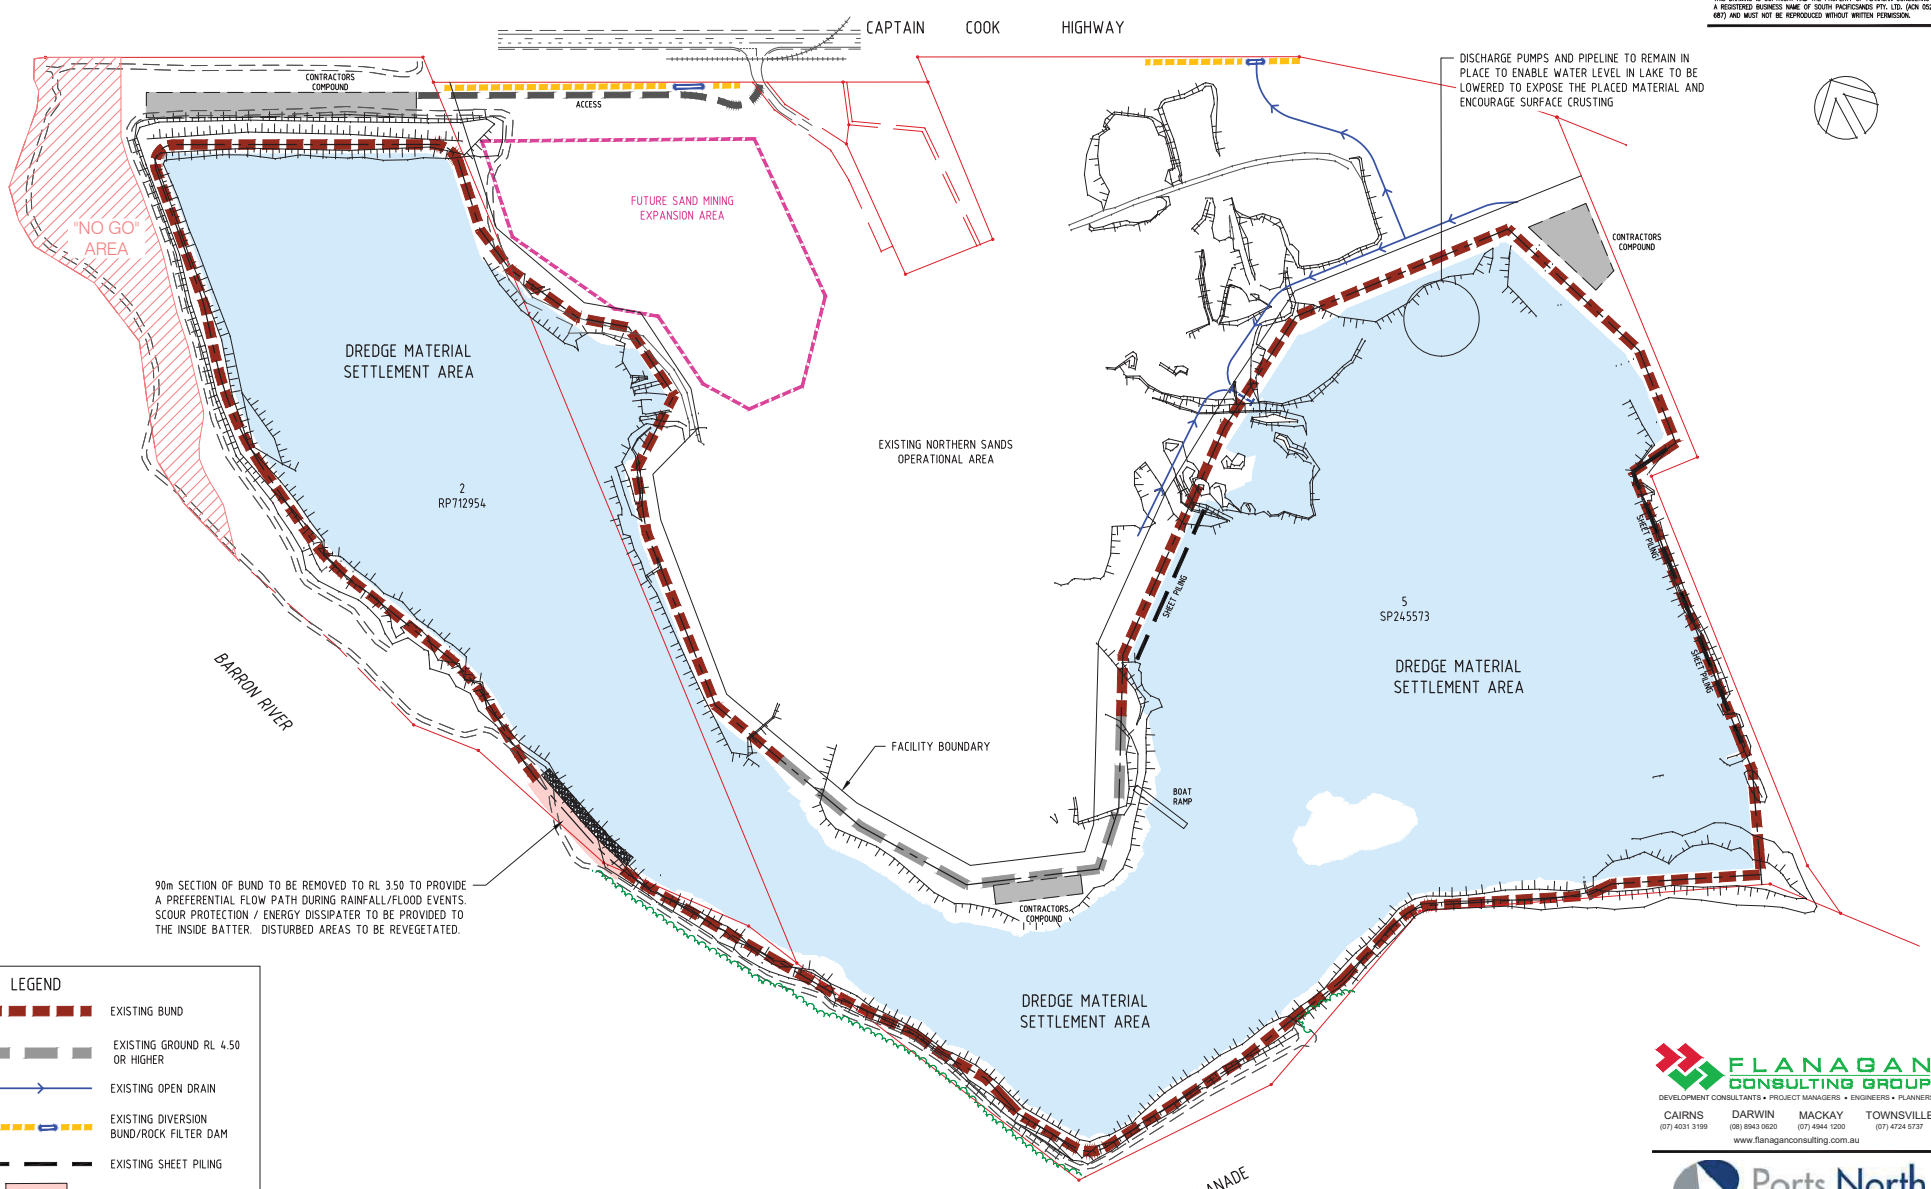

LEGEND

- EXISTING BUND
- EXISTING GROUND RL 4.50 OR HIGHER
- EXISTING OPEN DRAIN
- EXISTING DIVERSION BUND/ROCK FILTER DAM
- EXISTING SHEET PILING
- CUT AREA
- DREDGE MATERIAL SETTLEMENT AREA
- "NO GO" AREA

FLANAGAN CONSULTING GROUP
DEVELOPMENT CONSULTANTS • PROJECT MANAGERS • ENGINEERS • PLANNERS
CAIRNS (07) 4031 3199 DARWIN (08) 8943 0620 MACKAY (07) 4944 1200 TOWNSVILLE (07) 4724 5737
www.flanaganconsulting.com.au

Ports North

CAIRNS SHIPPING DEVELOPMENT
NORTHERN SANDS DMPA

Post Placement of Dredge Material Settlement Period

3527SK61A

1:2000
A1 Full Size

Acad No. 3527SK61A

7 November 2018